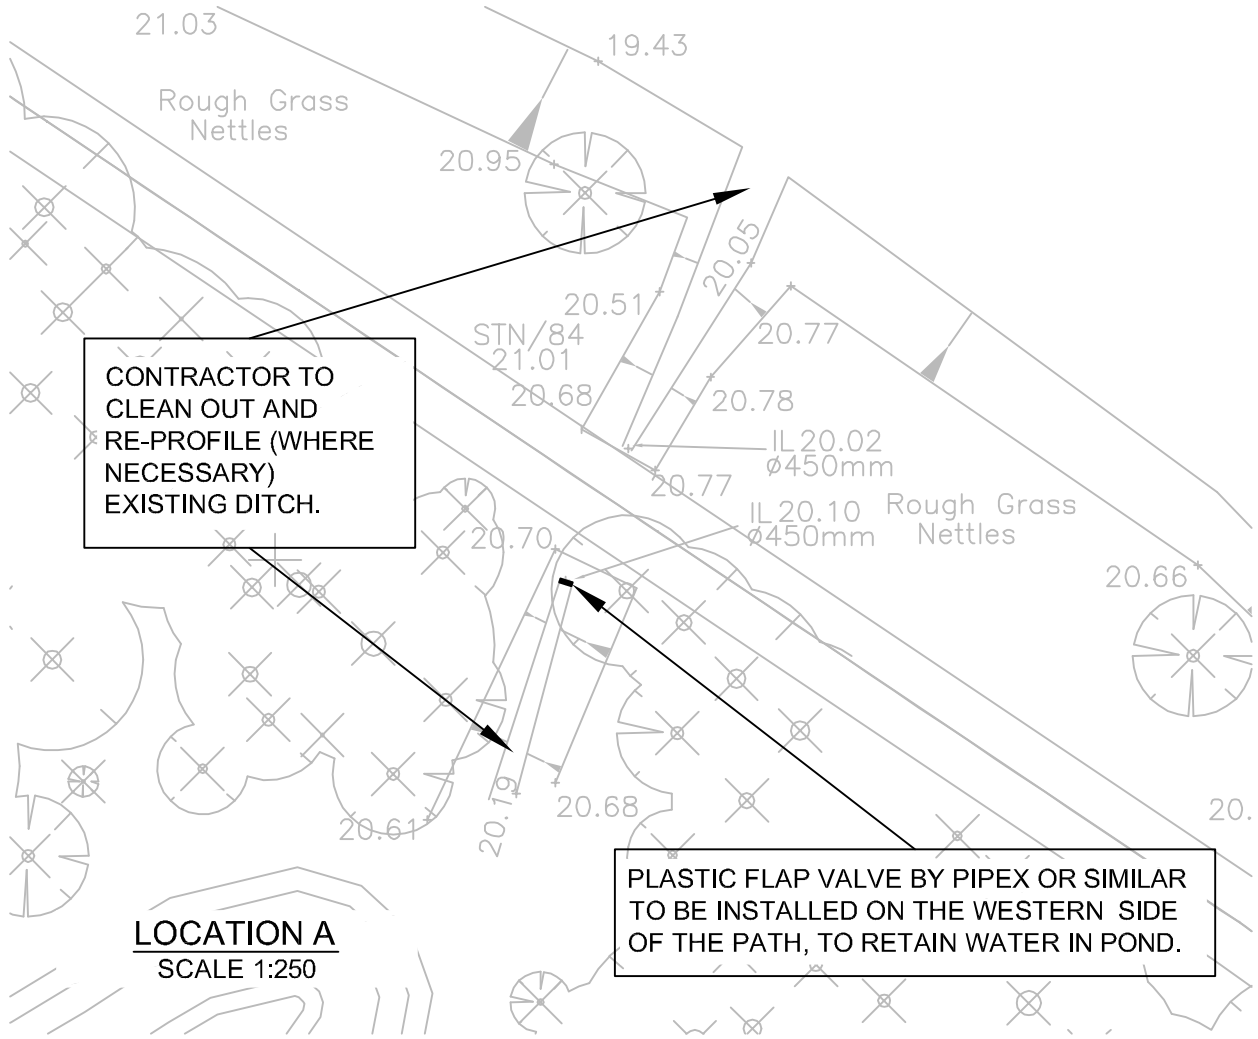

LOCATION A
SCALE 1:250

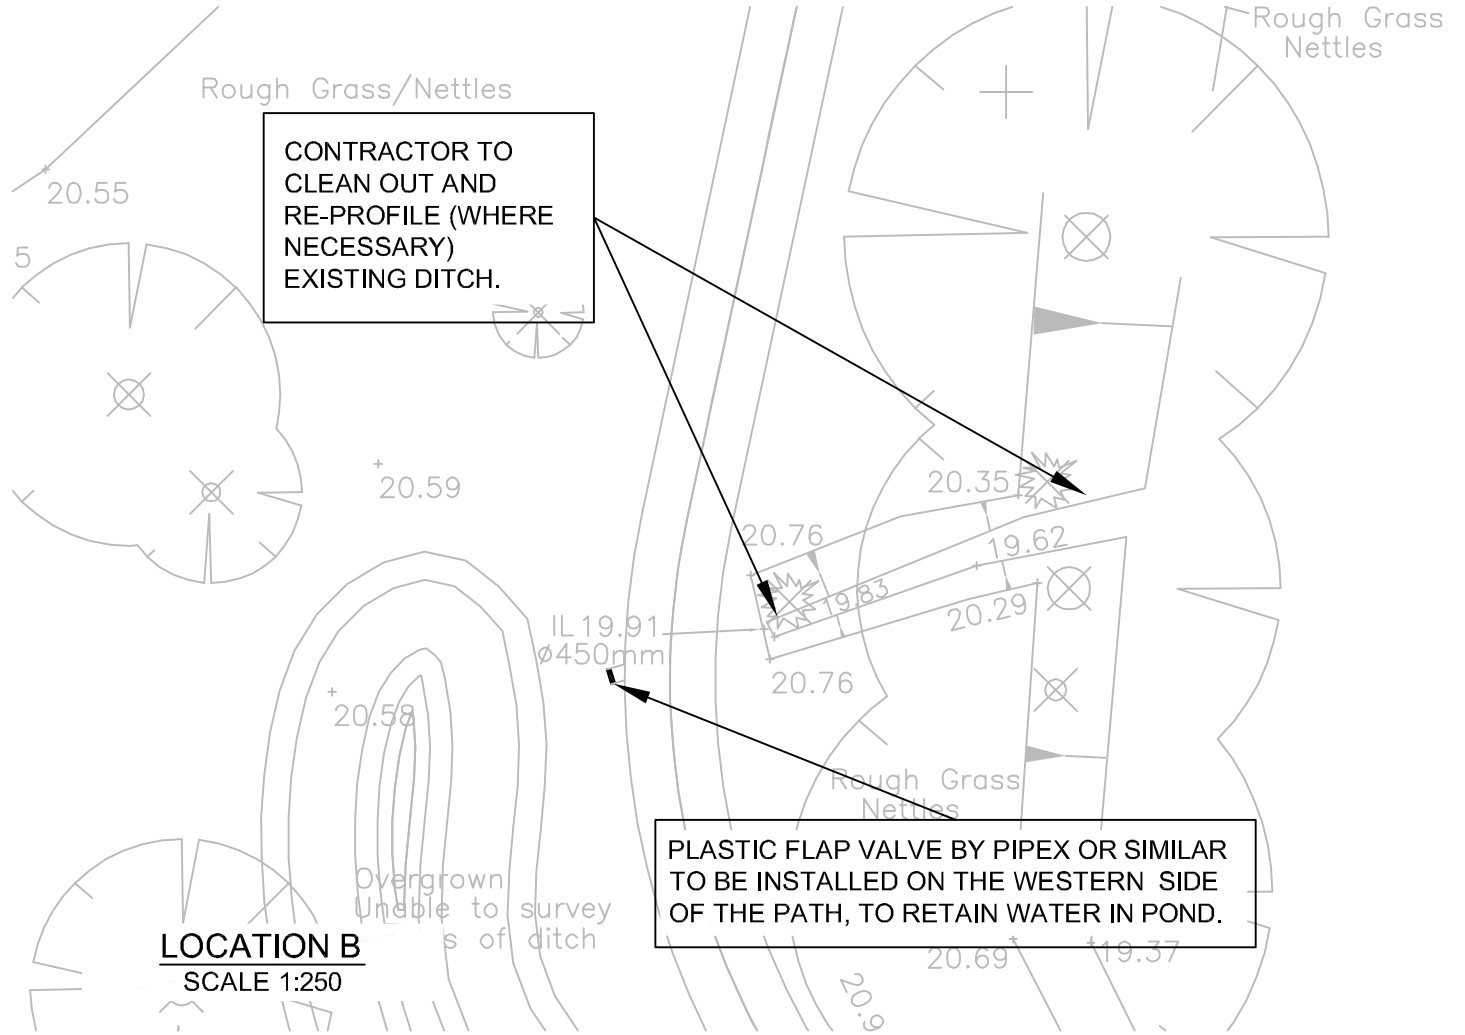

LOCATION B
SCALE 1:250

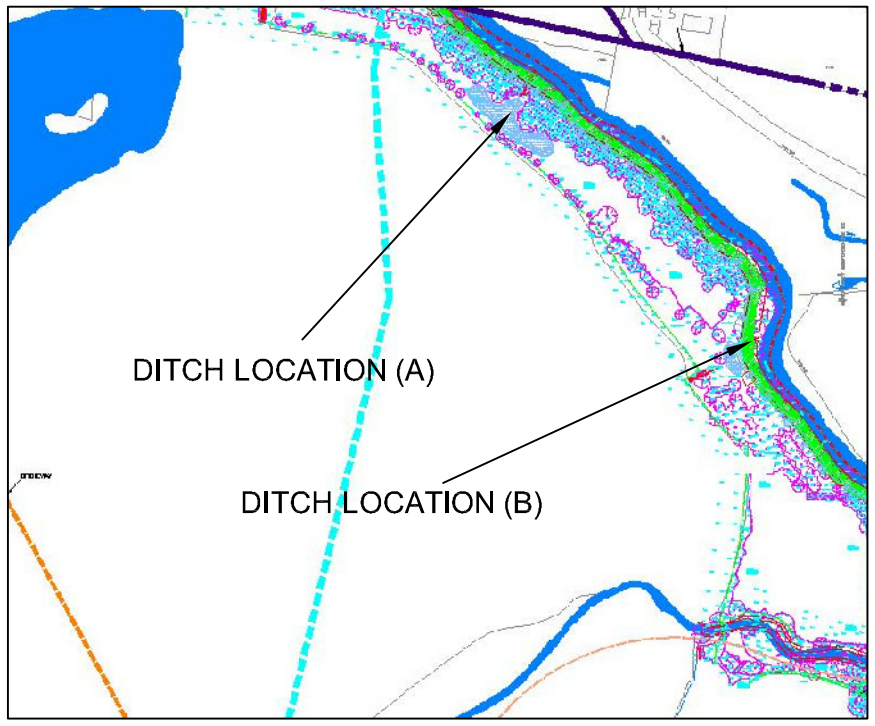

This document has been prepared in accordance with the scope of Scott Wilson's appointment with its client and is subject to the terms of that appointment. Scott Wilson accepts no liability for any use of this document other than by its client and only for the purposes for which it was prepared and provided.
Scott Wilson Ltd 2008

Drawing Title

BEDFORD RIVER VALLEY PARK
EXISTING DITCHES REINSTATEMENT

the Forest of Marston Vale

D126784\CL-007		
Scale at A3 : AS SHOWN		
Drw KW	App OB	Rev C1
Chk OB	Date NOV '09	Date 18.02.2010

Scott Wilson
www.scottwilson.com

Plot Date :
AutoCAD File Name :

DB3